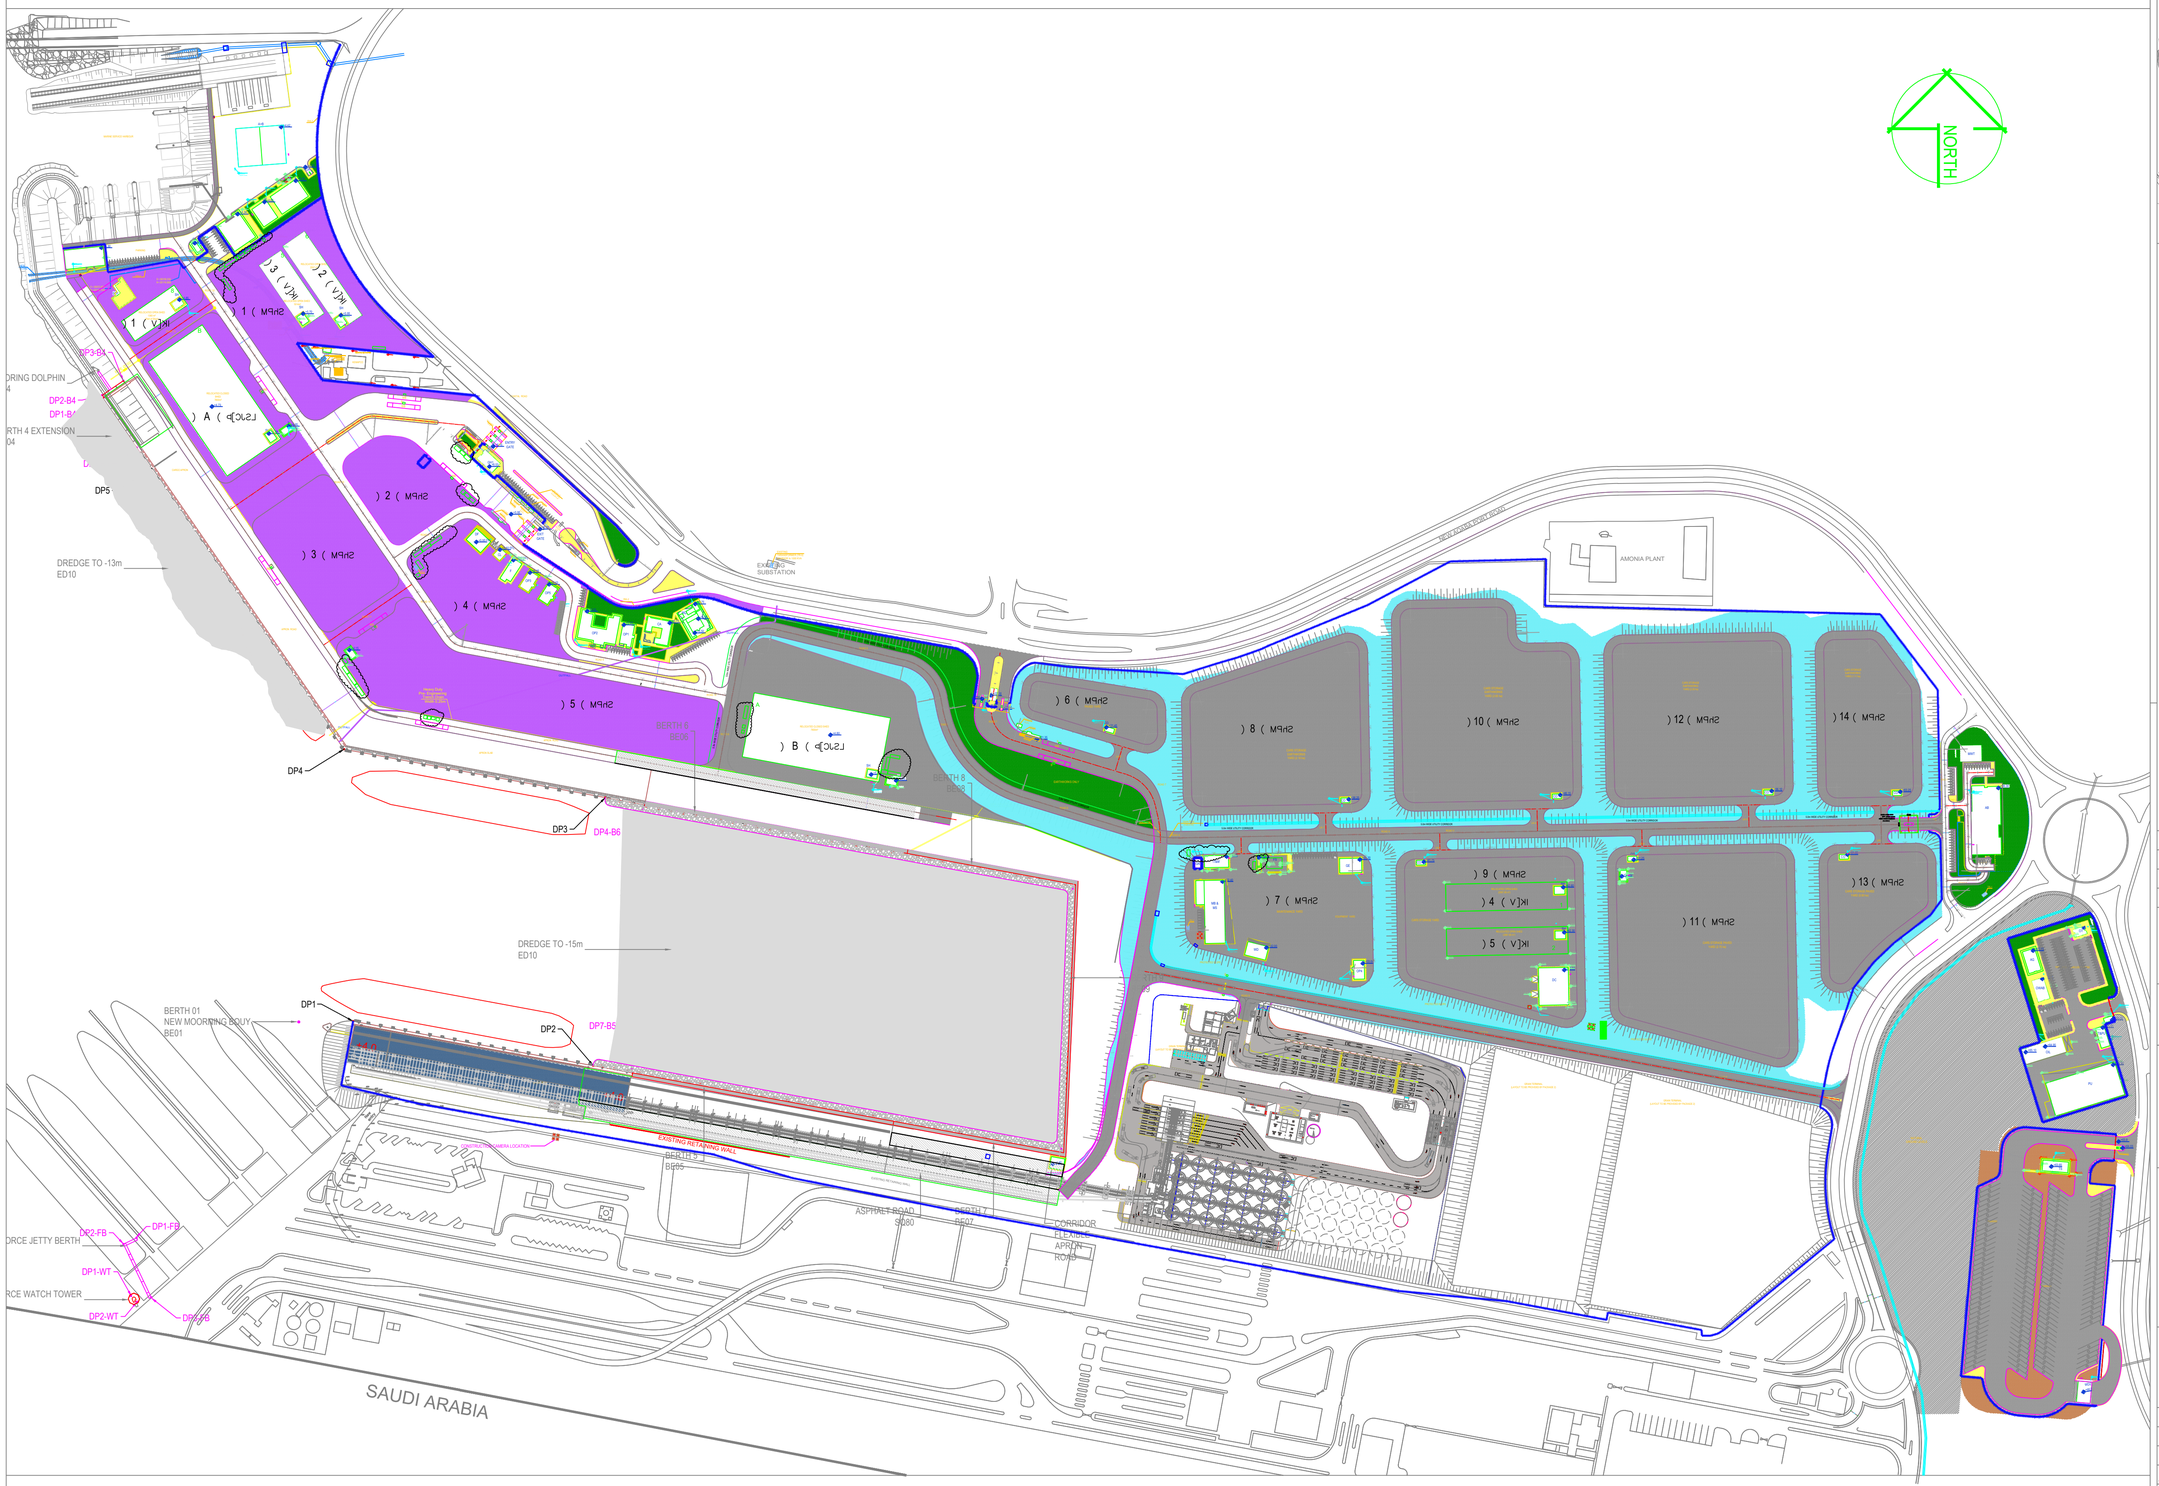

KEY PLAN

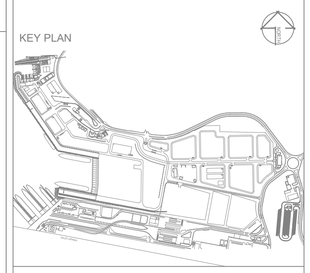

REV. No	DATE	DESCRIPTION	CHECKED

CLIENT:

شركة تطوير العقبة
AQABA Development Corporation

PROJECT NAME:

AQABA NEW PORT
AQABA - JORDAN

CONTRACTOR NAME:

MID CONTRACTING COMPANY LLC.

CONSULTANT:

CONSOLIDATED CONSULTANTS
Jafar Tukan Architects

Tel + 962 6 4612377 Fax +962 6 4612380
www.cojo.com , ccpost @ cojo.com

DRAWING NAME:

SITE PLAN UPDATE PROGRESS

DESIGNED BY		DATE:-
DRAWN BY	R.I	
REVIEWED BY		
APPROVED BY		
Ref. Dwg.		SCALE:-

PROJECT No	ZONE	FAC	DIS	SHEET NUMBER	REVISION No
MID					